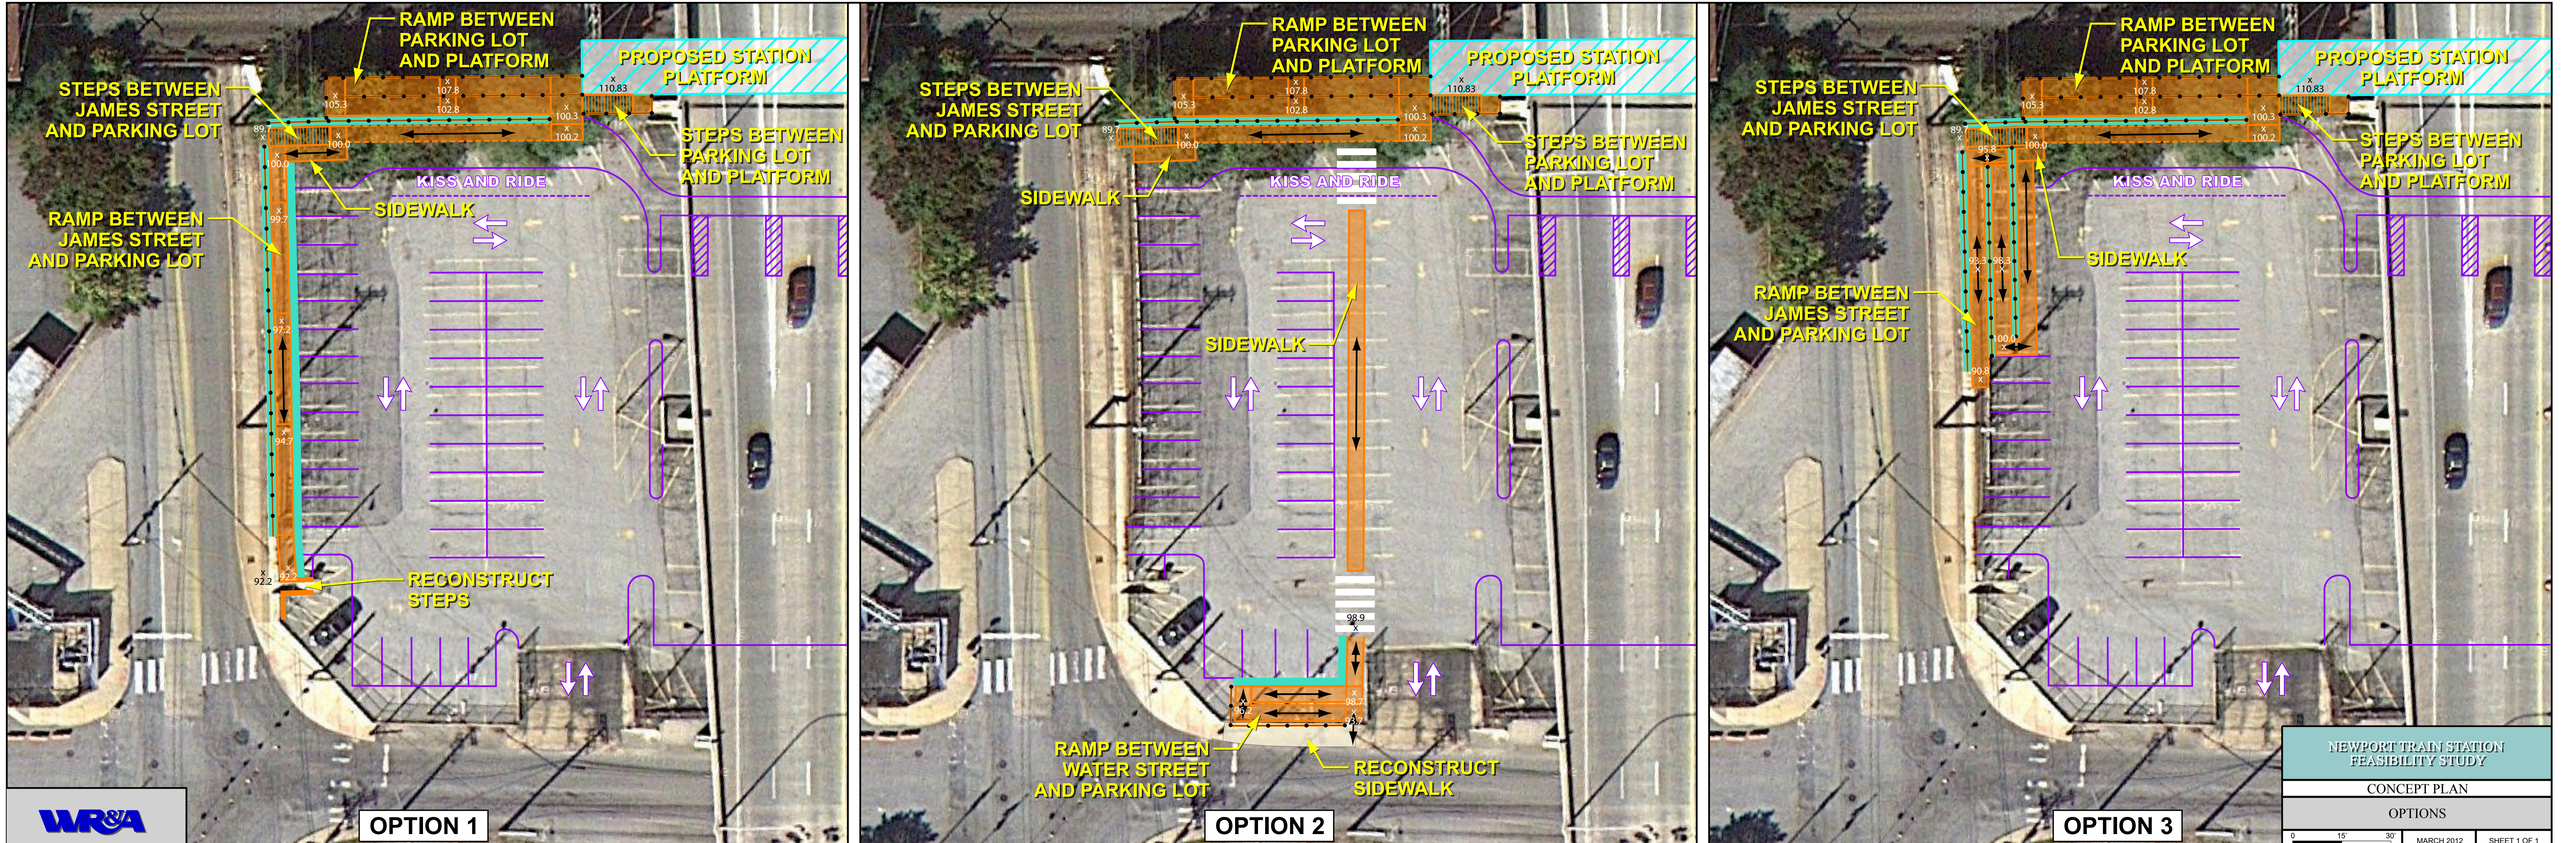
RAMP BETWEEN PARKING LOT AND PLATFORM
PROPOSED STATION PLATFORM
STEPS BETWEEN JAMES STREET AND PARKING LOT
STEPS BETWEEN PARKING LOT AND PLATFORM
KISS AND RIDE
SIDEWALK
RAMP BETWEEN JAMES STREET AND PARKING LOT
RECONSTRUCT STEPS
OPTION 1
RAMP BETWEEN PARKING LOT AND PLATFORM
PROPOSED STATION PLATFORM
STEPS BETWEEN JAMES STREET AND PARKING LOT
STEPS BETWEEN PARKING LOT AND PLATFORM
KISS AND RIDE
SIDEWALK
SIDEWALK
RAMP BETWEEN WATER STREET AND PARKING LOT
RECONSTRUCT SIDEWALK
OPTION 2
RAMP BETWEEN PARKING LOT AND PLATFORM
PROPOSED STATION PLATFORM
STEPS BETWEEN JAMES STREET AND PARKING LOT
STEPS BETWEEN PARKING LOT AND PLATFORM
KISS AND RIDE
SIDEWALK
RAMP BETWEEN JAMES STREET AND PARKING LOT
OPTION 3
WR&A
NEWPORT TRAIN STATION FEASIBILITY STUDY
CONCEPT PLAN
OPTIONS
0 15' 30'
MARCH 2012
SHEET 1 OF 1